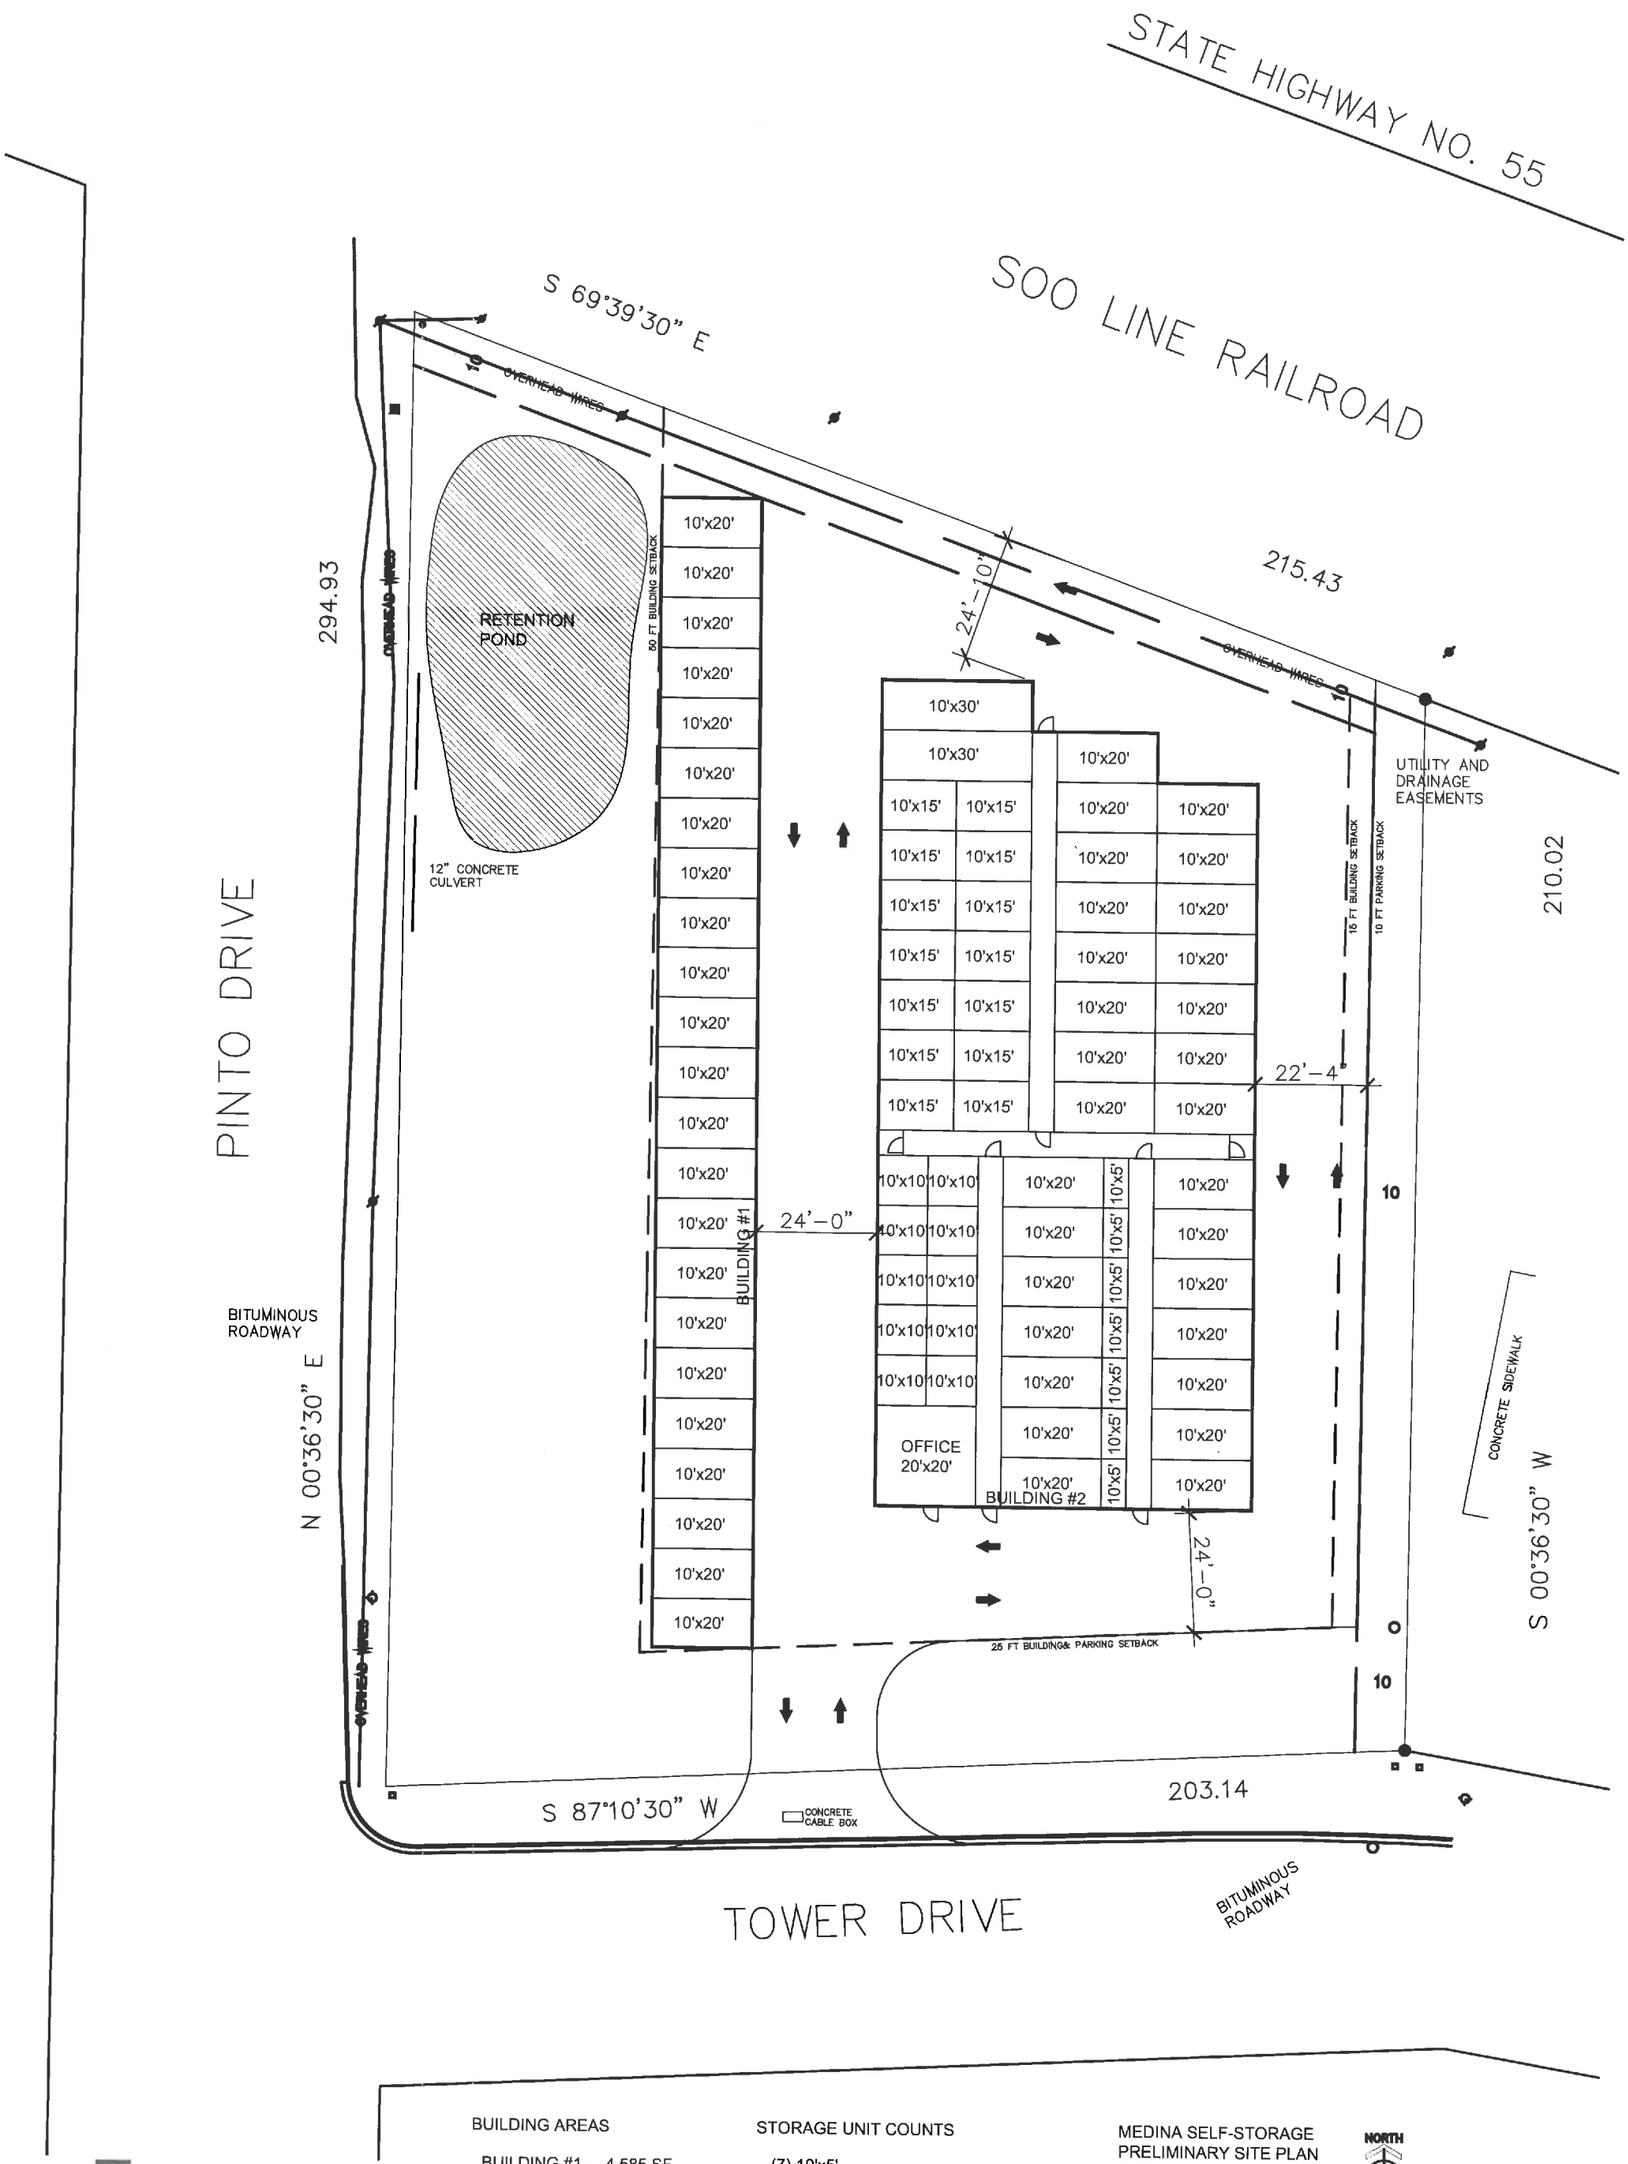

BUILDING AREAS

BUILDING #1 - 4,585 SF
BUILDING #2 - 11,725 SF
TOTAL BLDG - 16,310 SF

STORAGE UNIT COUNTS

(7) 10'x5'
(10) 10'x10'
(16) 10'x15'
(52) 10'x20'
(2) 10'x30'

87 TOTAL STORAGE UNITS

MEDINA SELF-STORAGE
PRELIMINARY SITE PLAN
DATE: 09-04-19
SCALE: 1"=30'-0"

NORTH

reprise DESIGN

RECEIVED
SEP - 5 2019