MARK SMITH PROJECTS

MEDINA, MINNESOTA

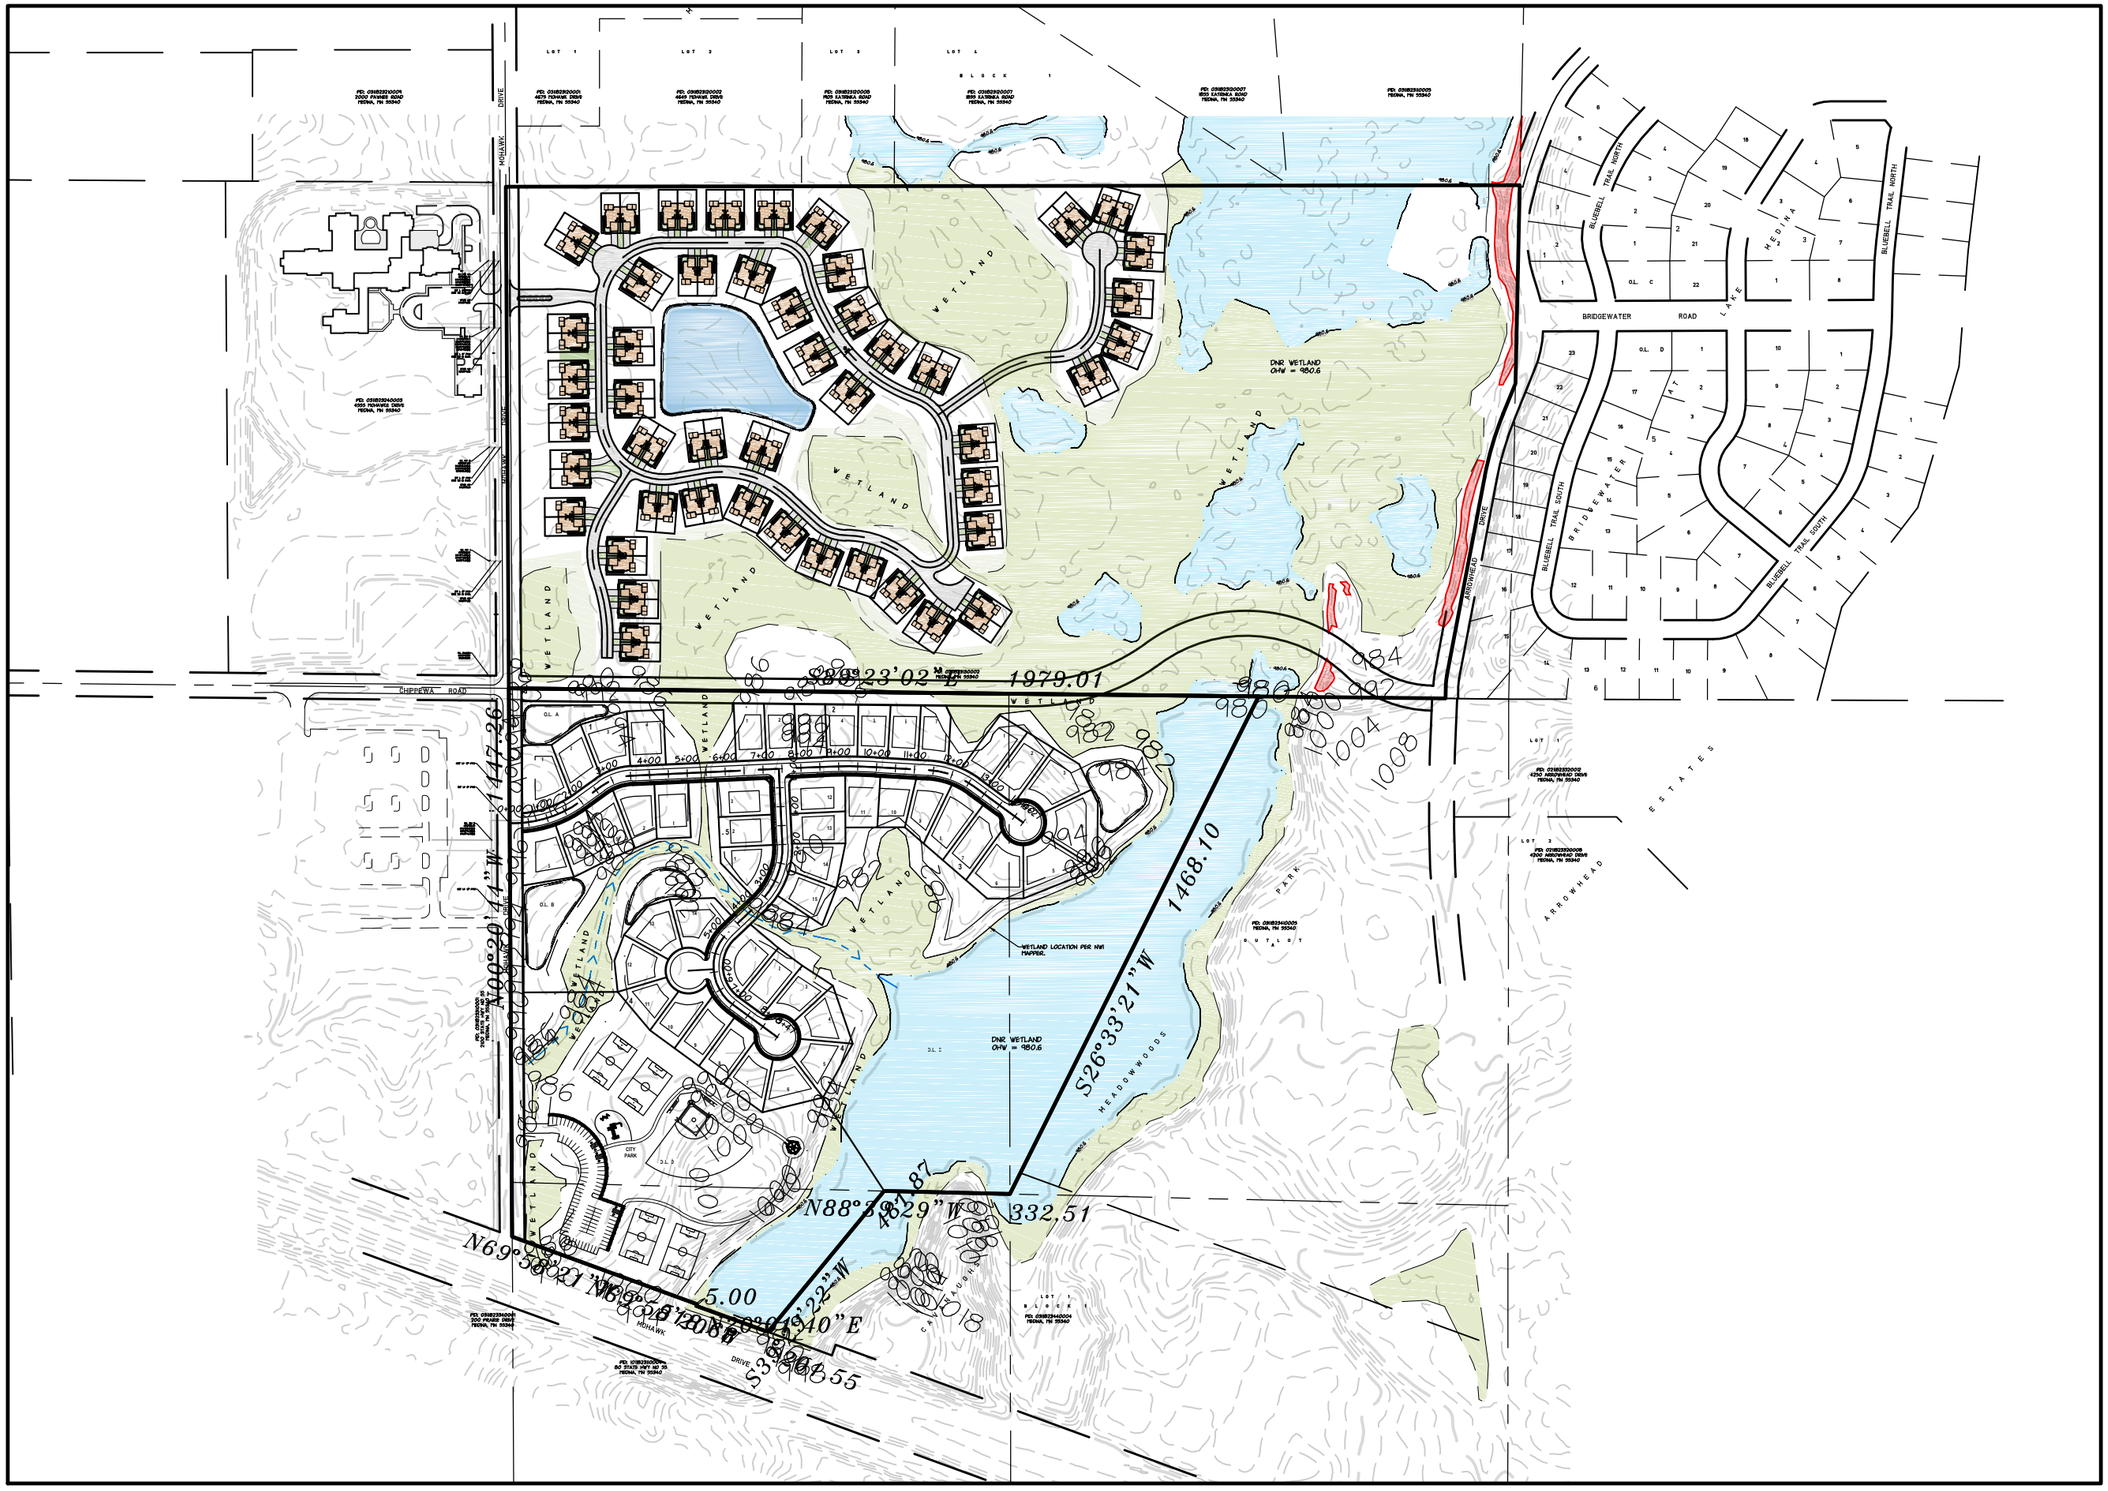

NORTH

0 400

LANDFORM

From Site to Finish

PAGE No. 1-A

Landform® and Site to Finish® are registered service marks of Landform Professional Services, LLC.